PRODUCED BY AN AUTODESK EDUCATIONAL PRODUCT

DRAFT TOWN PLANNING SCHEME, SURAT NO. 91 (VESU)

PLAN NO -3

SHOWING ORIGINAL PLOTS & FINAL PLOTS

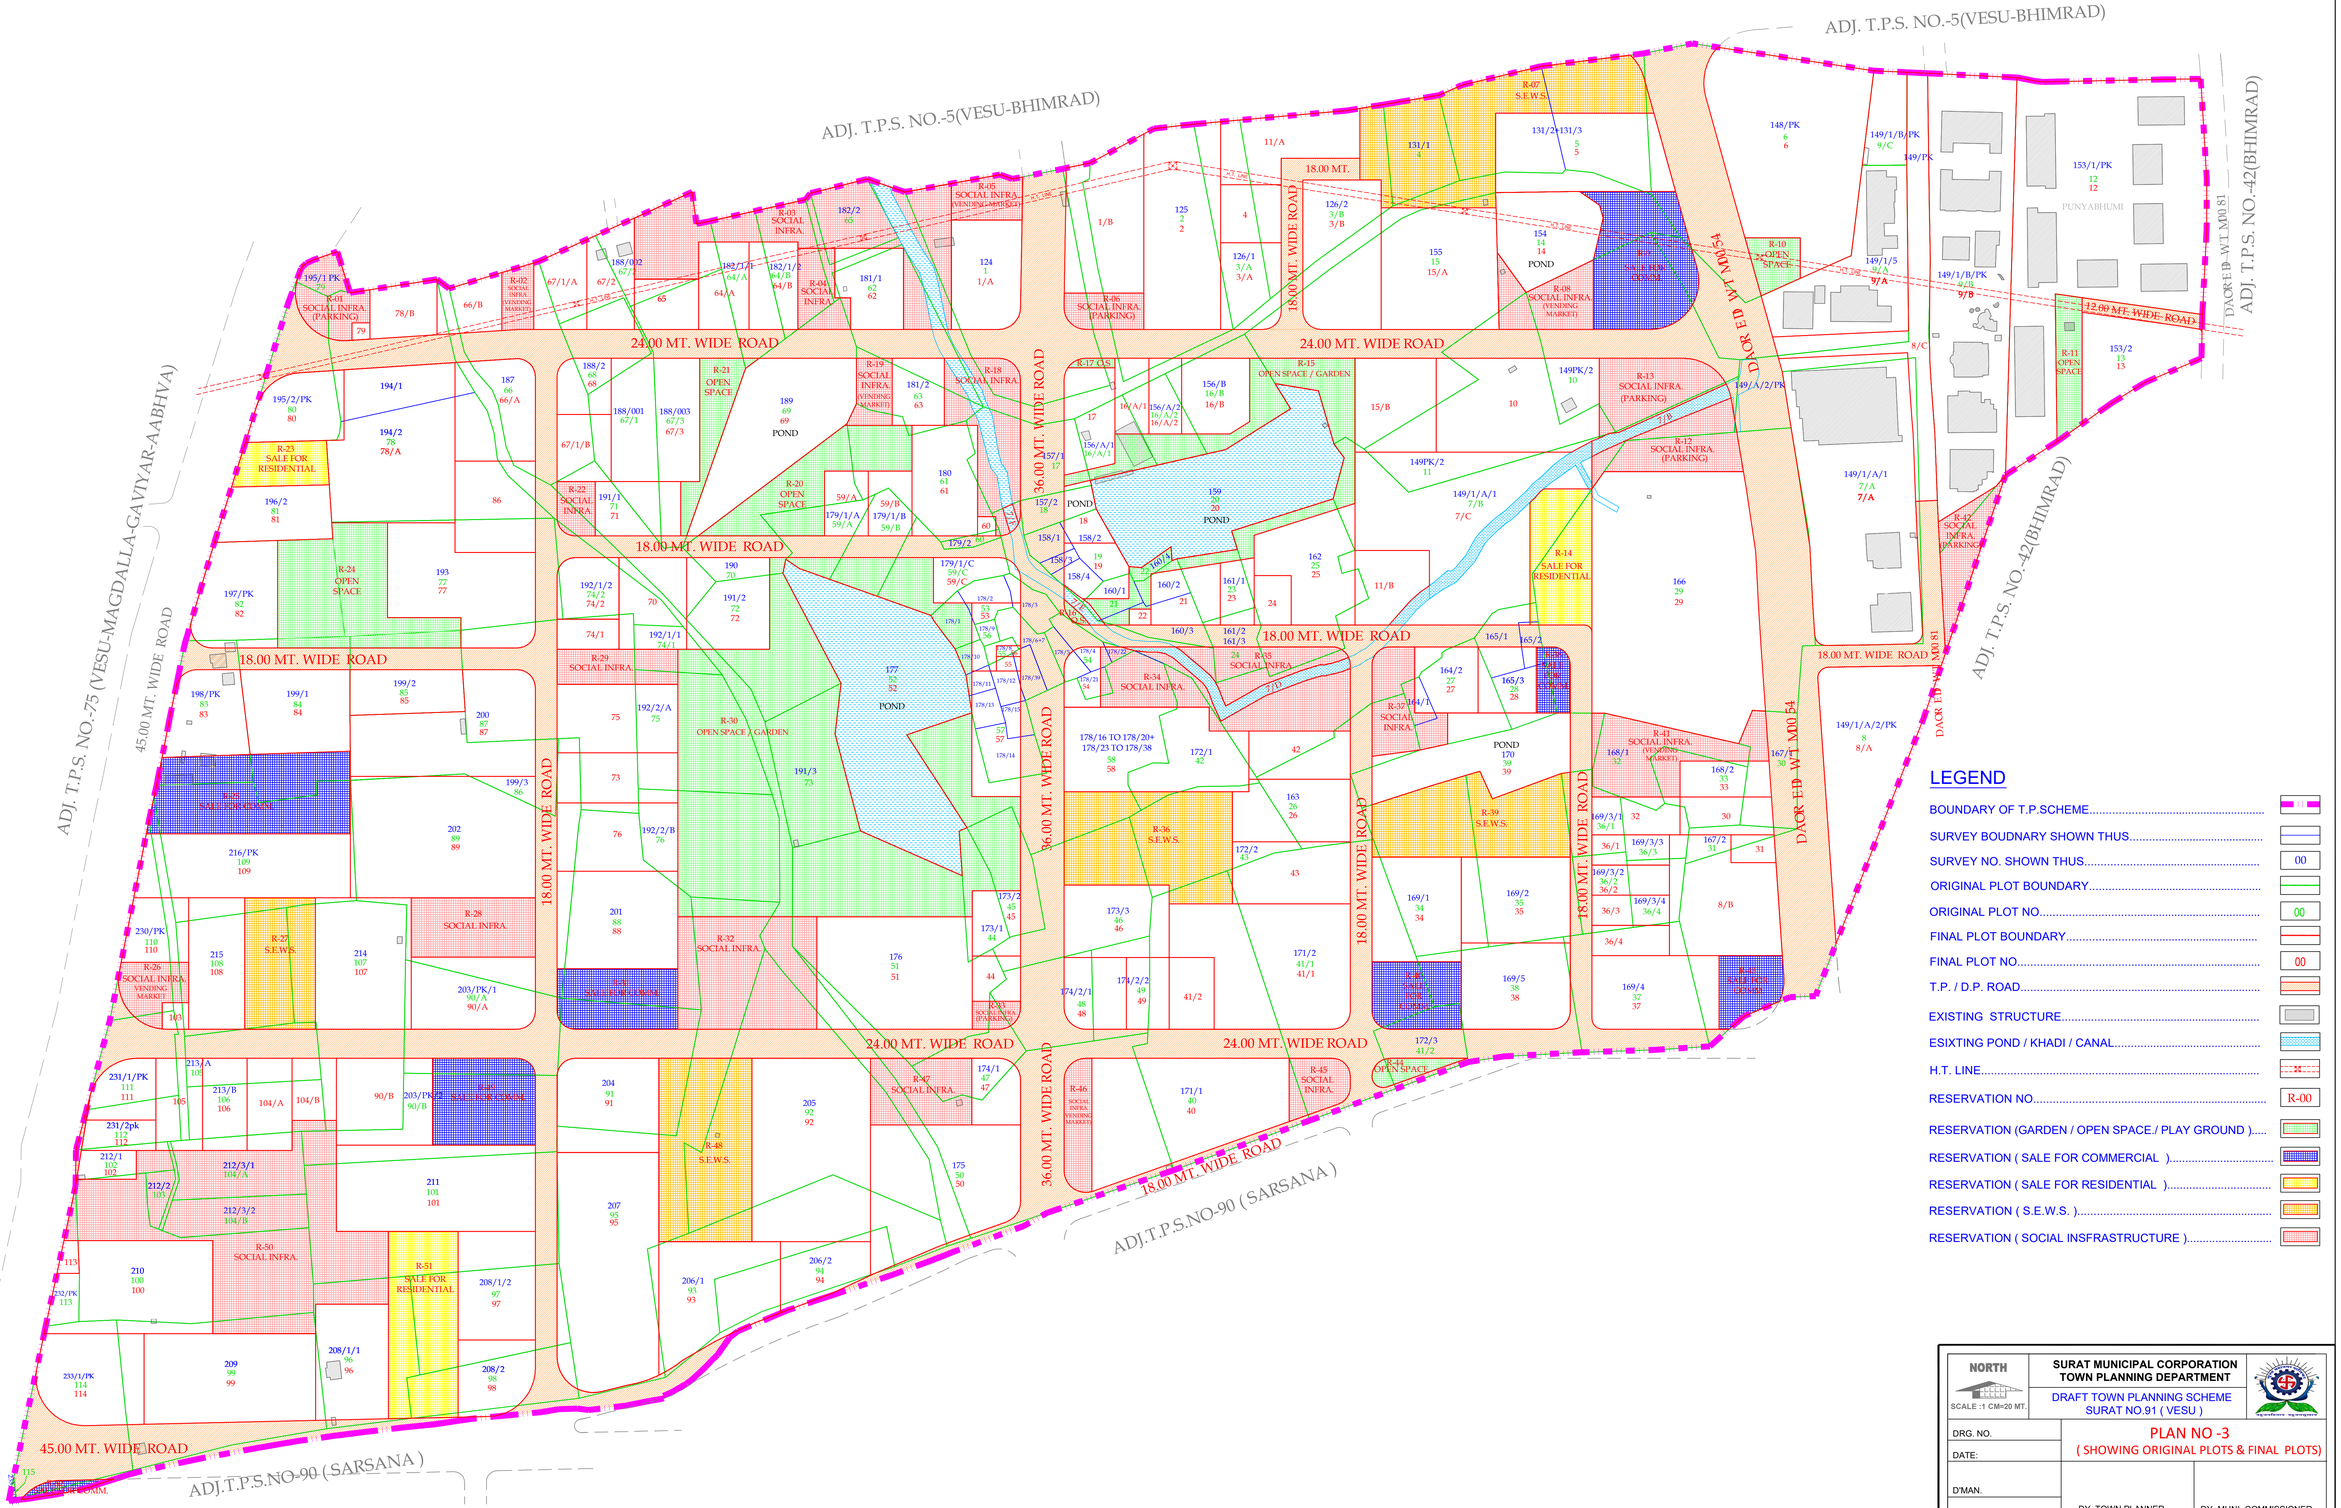

LEGEND

- BOUNDARY OF T.P.SCHEME
- SURVEY BOUDNARY SHOWN THUS
- SURVEY NO. SHOWN THUS — 00
- ORIGINAL PLOT BOUNDARY
- ORIGINAL PLOT NO. — 00
- FINAL PLOT BOUNDARY
- FINAL PLOT NO. — 00
- T.P. / D.P. ROAD
- EXISTING STRUCTURE
- ESIXTING POND / KHADI / CANAL
- H.T. LINE
- RESERVATION NO. — R-00
- RESERVATION (GARDEN / OPEN SPACE./ PLAY GROUND)
- RESERVATION (SALE FOR COMMERCIAL)
- RESERVATION (SALE FOR RESIDENTIAL)
- RESERVATION (S.E.W.S.)
- RESERVATION (SOCIAL INSFRASTRUCTURE)

NORTH

SCALE :-1 CM=20 MT.

SURAT MUNICIPAL CORPORATION
TOWN PLANNING DEPARTMENT

DRAFT TOWN PLANNING SCHEME
SURAT NO.91 (VESU)

DRG. NO.	PLAN NO -3 (SHOWING ORIGINAL PLOTS & FINAL PLOTS)	
DATE:		
D'MAN.	DY. TOWN PLANNER	DY. MUNI. COMMISSIONER
H.D'MAN.		
JUNIOR ENGINEER	I/C TOWN PLANNER	COMMISSIONER

PRODUCED BY AN AUTODESK EDUCATIONAL PRODUCT